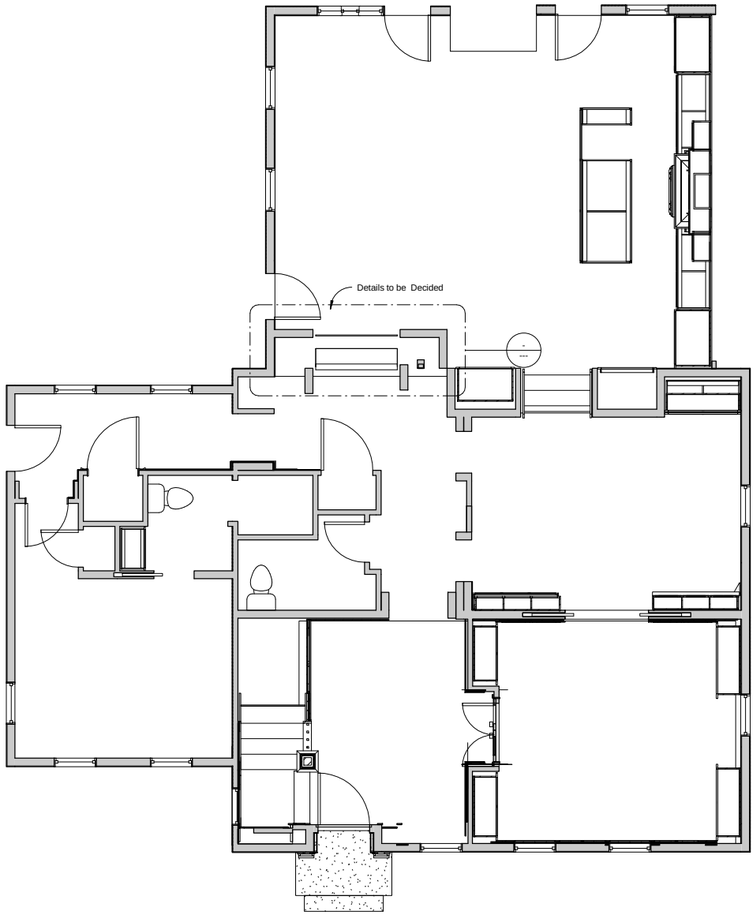

1 1st Floor No Annotations
1/4" = 1'-0"

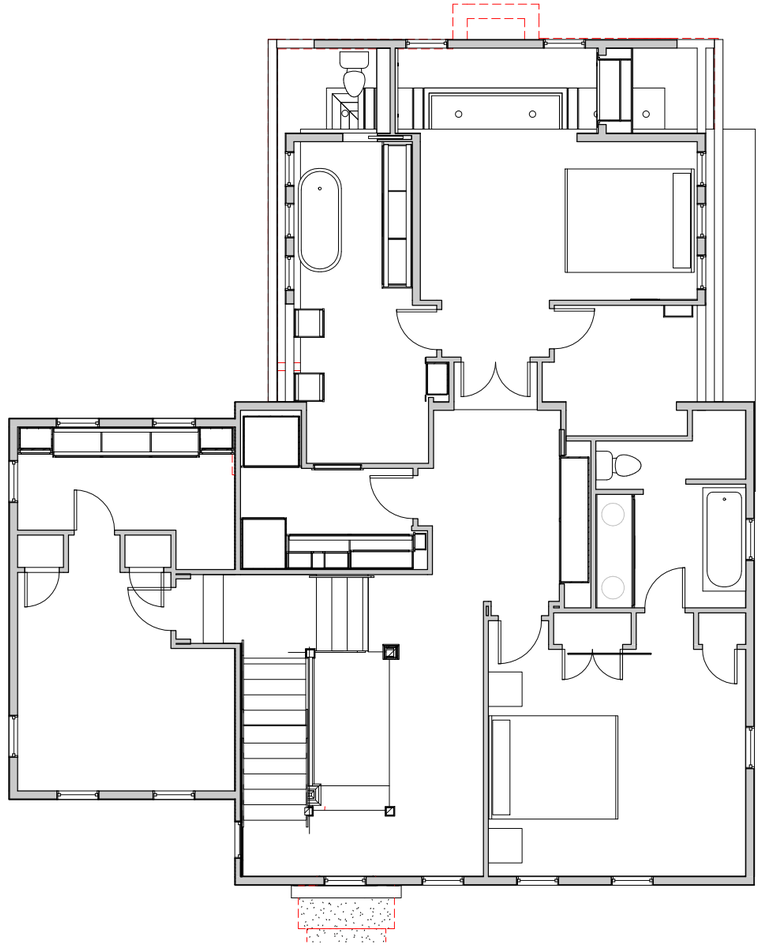

2 2nd Floor No Annotations
1/4" = 1'-0"

KMS Designs

P.O. BOX 2516
NANTUCKET, MASS 02584

Revisions

No.	Description	Date

Client Name:

KMS Development

Project Name:

West Chester

Sheet Name:

First & Second Floors

Project number	2013.022
Date	6/30/2014
Drawn by	GAS
Checked by	CS

A1

Scale 1/4" = 1'-0"

8/27/2014 7:41:14 AM