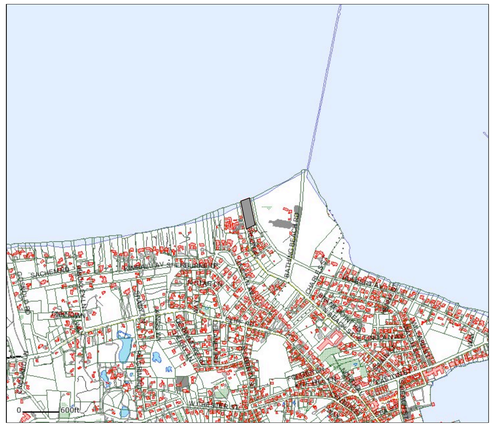

Prop ID 30 45
Address 41 JEFFERSON AV

NOT A LEGAL DOCUMENT

For general reference only: Important caveats which must be considered when using this data are available from the Nantucket GIS Coordinator.

Disclaimer: The information displayed on this or any other map produced by The Town of Nantucket is for reference purposes only. The Town of Nantucket does not guarantee the accuracy of the data. Users are responsible for determining the suitability for individual needs. All information is from the Town of Nantucket Geographic Information System (GIS) database.

Town of Nantucket, Massachusetts
Map Composed
1/19/2010

Copyright 2005 Town of Nantucket, MA. All rights reserved. Developed by **AppGeo**

2 PURPLE WAMPUM Web GIS 1" = 1'-0"

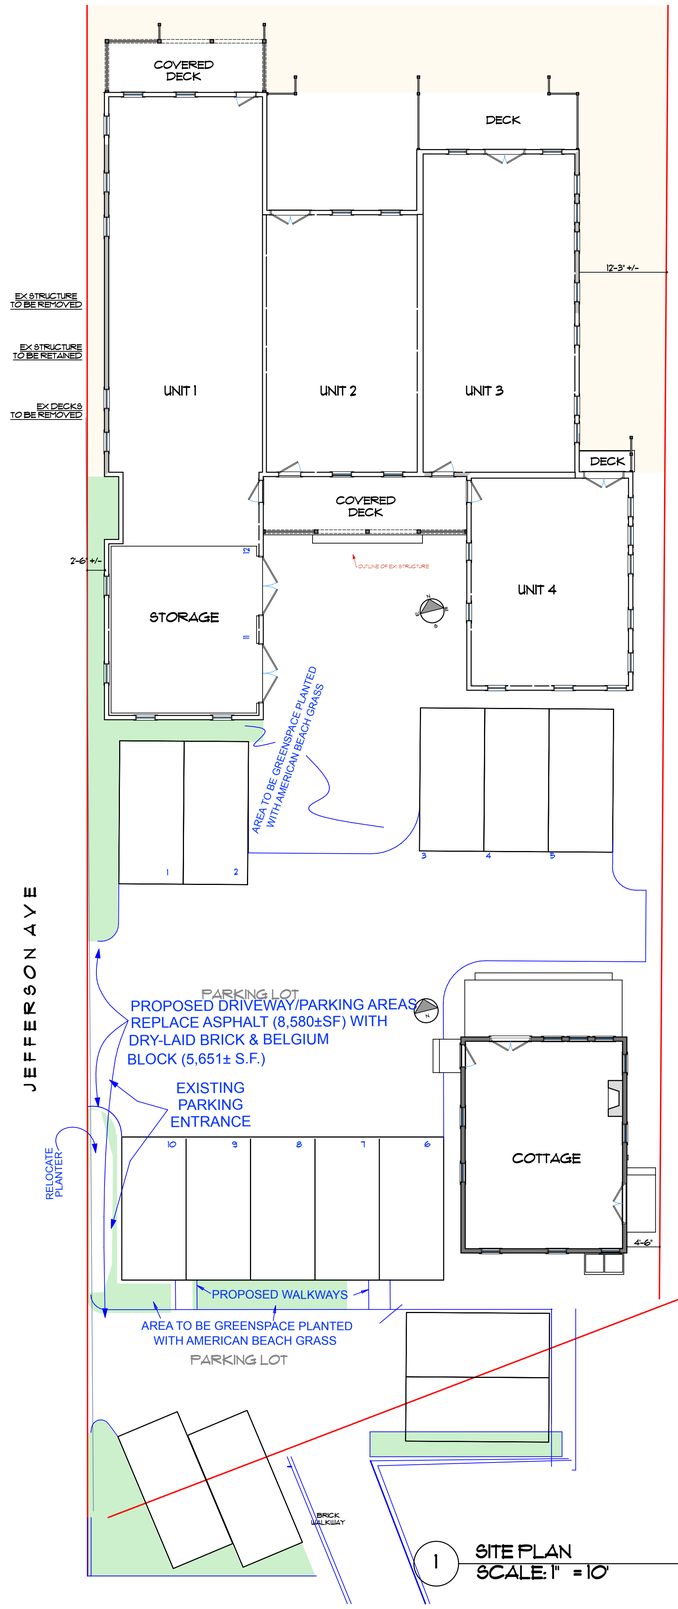

1 SITE PLAN
SCALE: 1" = 10'

BOTTICELLI & POHL
ARCHITECTS
82 Easton Street Nantucket MA 02554 P 508 228 5455 F 508 228 3718
9 East Street Boston MA 02111 P 617 482 4543 F 617 482 4562
www.botticelliandpohl.com

MARK	DATE	DESCRIPTION

HDC SITE PLAN

PURPLE WAMPUM LLC
41 Jefferson Ave
Nantucket, MA
02554

Map No.: 30
Parcel No.: 121 45&46
Project No: 41
Scale: As Noted
Plotted: Tuesday, March 12, 2013
Drawing No.:

A-0.1

All drawings and designs contained are the sole property of Botticelli & Pohl P.C. No publication or use of these documents is permitted without prior approval from Botticelli & Pohl P.C.

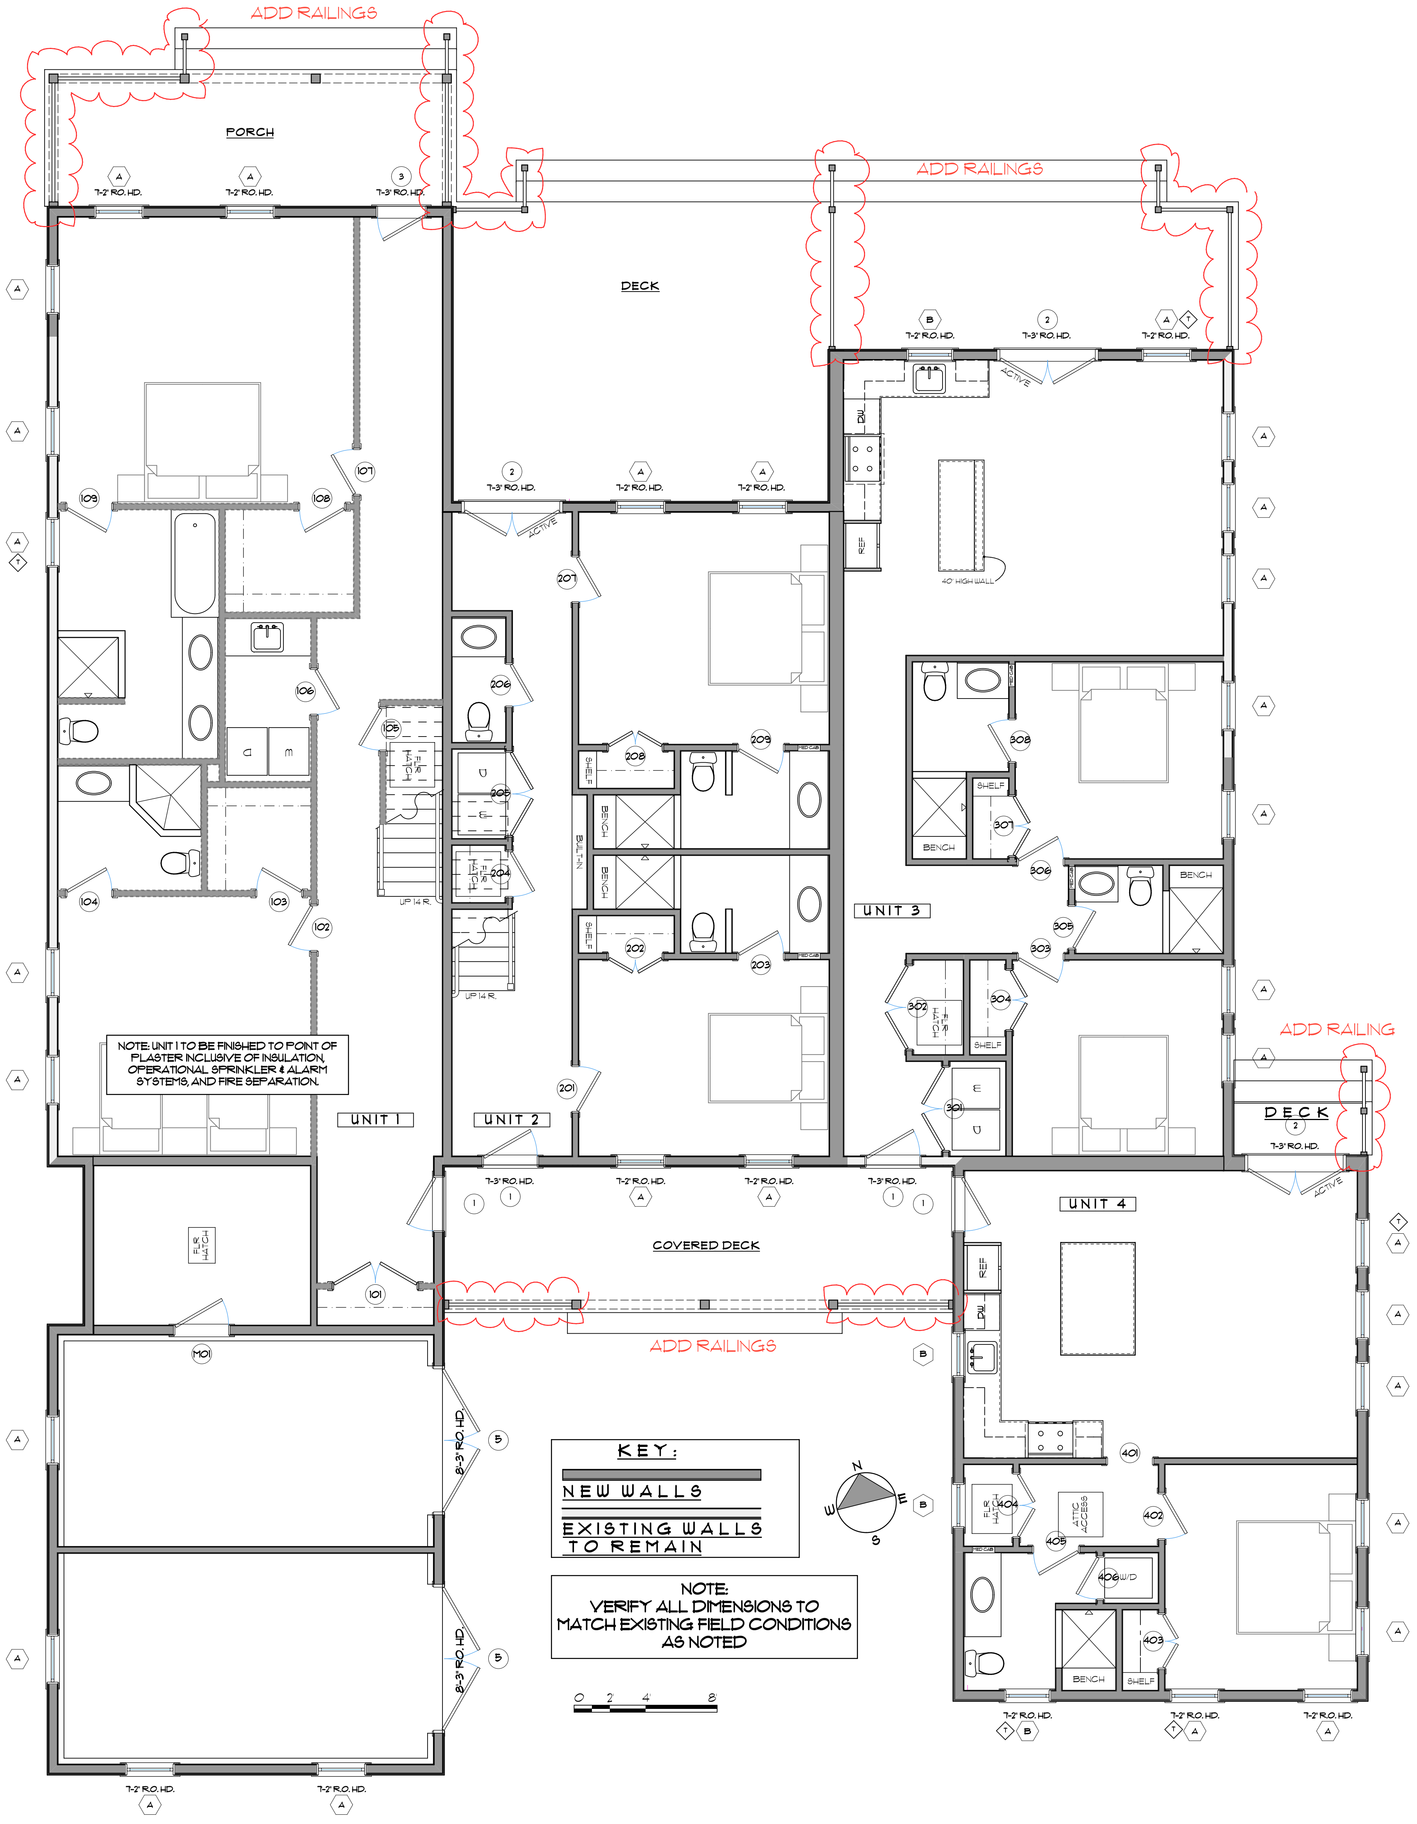

All drawings and designs contained are the sole property of Botticelli & Pohl, P.C. No publication or use of these documents is permitted without prior approval from Botticelli & Pohl, P.C.

A-1.1

PURPLE WAMPUM LLC
41 Jefferson Ave
Nantucket, Ma
02554

Map No. 30
Parcel No. 121 45&46
Project No. 41
Scale: As Noted
Plotted: Tuesday March 12, 2013
Drawing No:

1st FLOOR PLAN

FOR HDC APPROVAL ONLY
SUBMITTED 03/13/2013

MARK	DATE	DESCRIPTION

www.botticelliandpohl.com

BOTTICELLI & POHL
ARCHITECTS

82 Easton Street Nantucket MA 02554 P 508 228 5455 F 508 228 3718
9 East Street Boston MA 02111 P 617 482 4543 F 617 482 4562

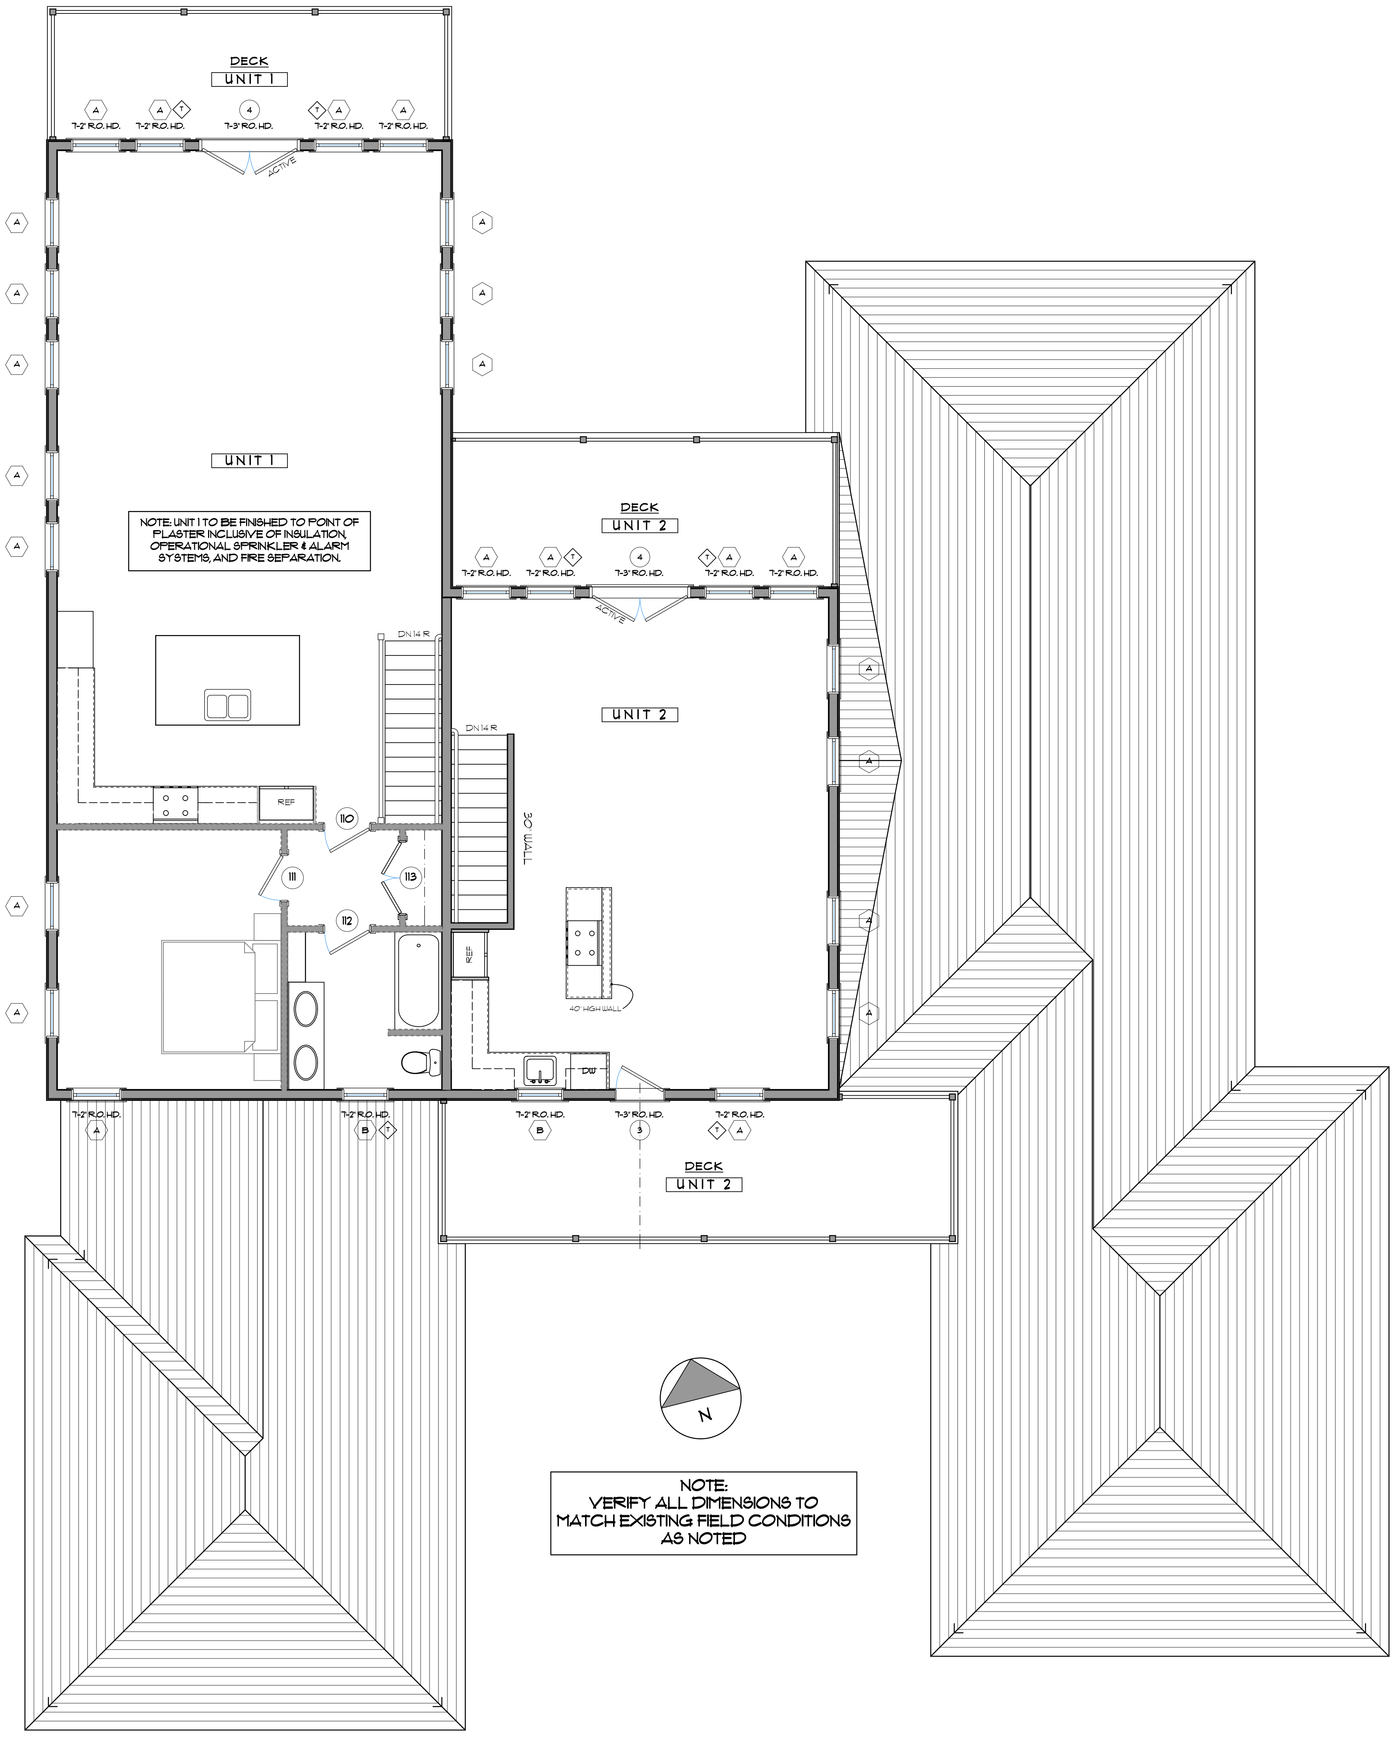

All drawings and designs contained are the sole property of Botticelli & Pohl, P.C. No publication or use of these documents is permitted without prior approval from Botticelli & Pohl, P.C.

A-1.2

PURPLE WAMPUM LLC
41 Jefferson Ave
Nantucket, Ma
02554

Map No.30
Parcel No.121 45&46
Project No.41
Scale: As Noted
Plotted: Tuesday March 12 2013
Drawing No:

2nd FLOOR PLAN

FOR HDC APPROVAL ONLY
SUBMITTED 03/13/2013

MARK	DATE	DESCRIPTION

www.botticelliandpohl.com

BOTTICELLI & POHL
ARCHITECTS

82 Easton Street Nantucket MA 02554 P 508 228 5455 F 508 228 3718
9 East Street Boston MA 02111 P 617 482 4543 F 617 482 4562

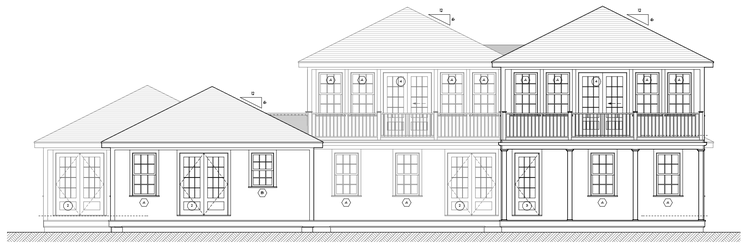

Previously Approved North Elevation

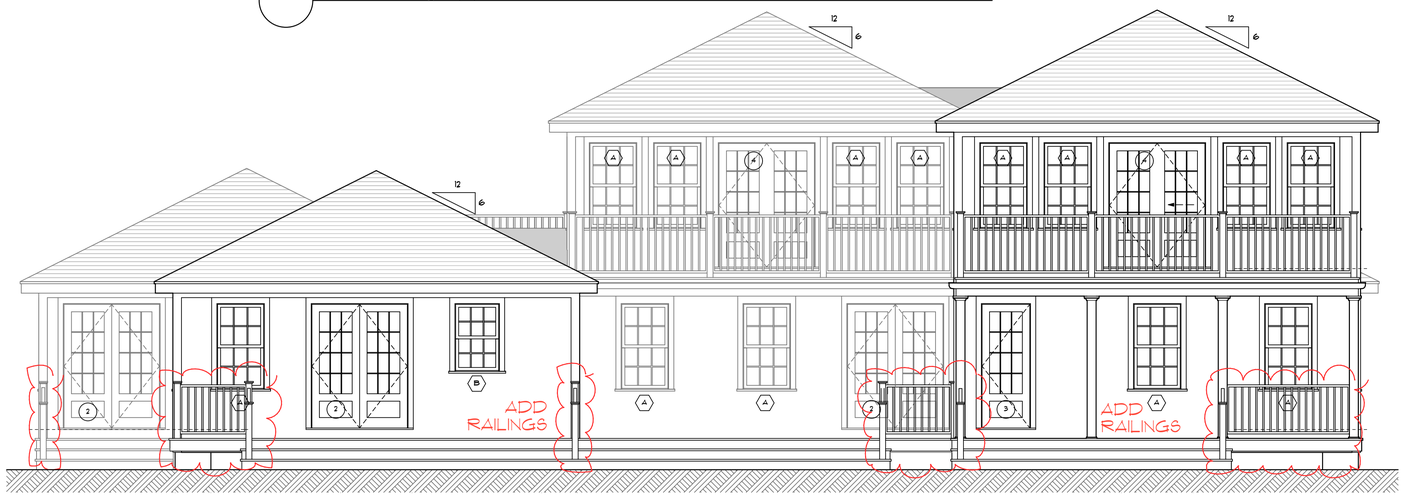

1 NORTH
SCALE: 1/4" = 1'-0"

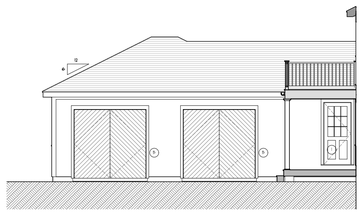

Previously Approved Courtyard East Elevation

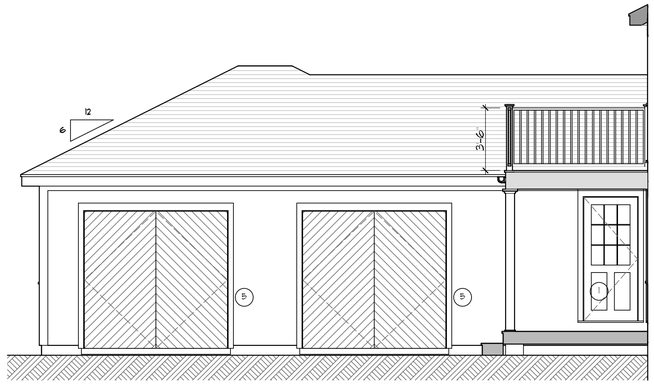

3 EAST @ COURTYARD
SCALE: 1/4" = 1'-0"

Previously Approved East Elevation

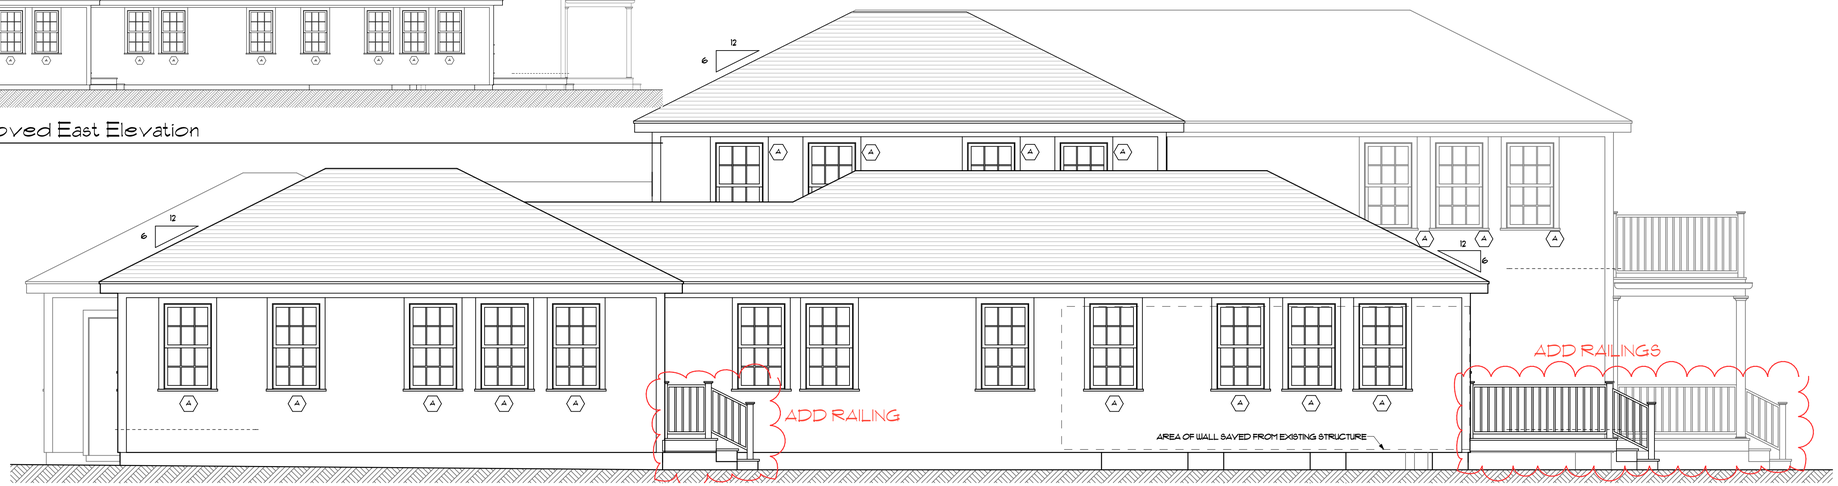

2 EAST
SCALE: 1/4" = 1'-0"

BOTTICELLI & POHL
ARCHITECTS
82 Easton Street Nantucket MA 02554 P 508 228 5455 F 508 228 3718
9 East Street Boston MA 02111 P 617 482 4543 F 617 482 4562
www.botticelliandpohl.com

MARK	DATE	DESCRIPTION

NORTH & EAST ELEVATIONS

FOR HDC APPROVAL ONLY
SUBMITTED 03/13/2013

PURPLE WAMPUM LLC
41 Jefferson Ave
Nantucket, Ma
02554

Map No.:30
Parcel No.:121, 45&46
Project No:41
Scale: As Noted
Plotted:Tuesday, March 12, 2013
Drawing No.:

A-2.1

All drawings and designs contained are the sole property of Botticelli & Pohl, P.C. No publication or use of these documents is permitted without prior approval from Botticelli & Pohl, P.C.

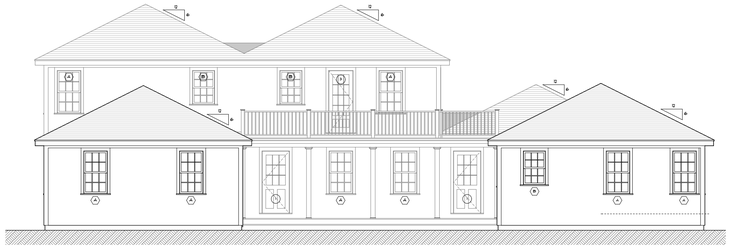

Previously Approved South Elevation

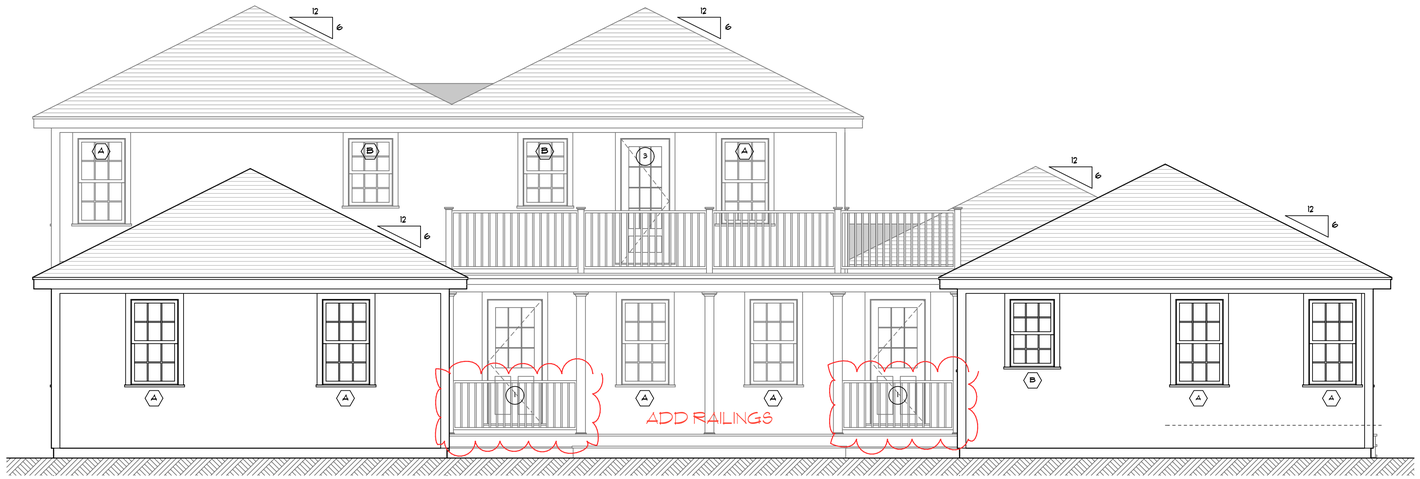

1 SOUTH
SCALE: 1/4" = 1'-0"

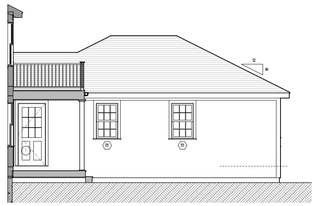

Previously Approved Courtyard West Elevation

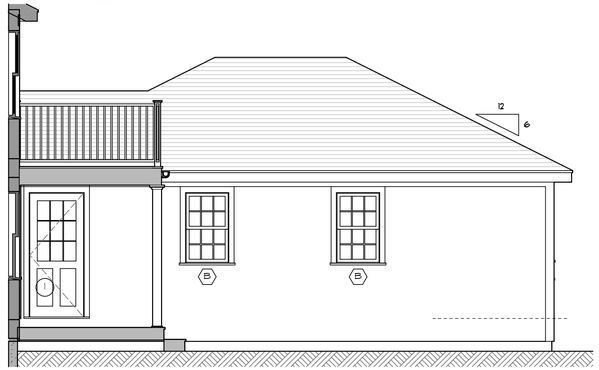

3 WEST @ COURTYARD
SCALE: 1/4" = 1'-0"

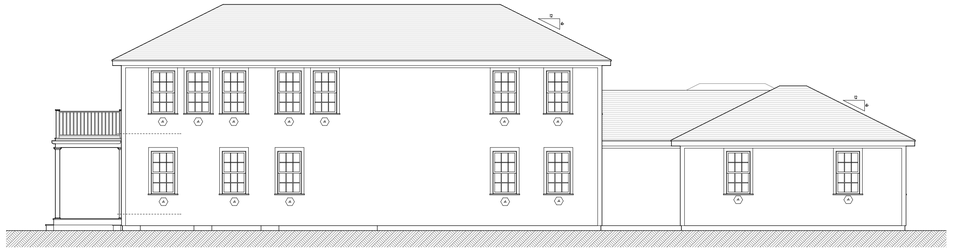

Previously Approved West Elevation

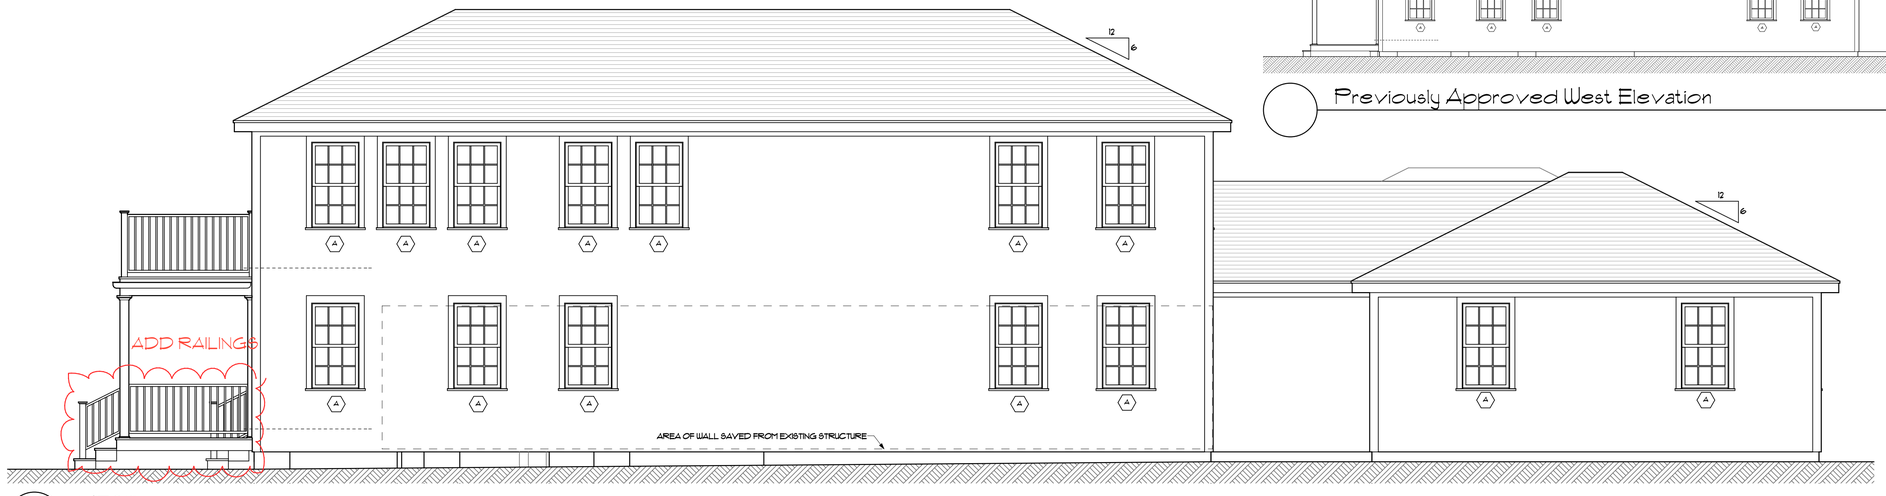

2 WEST
SCALE: 1/4" = 1'-0"

BOTTICELLI & POHL
ARCHITECTS
82 Easton Street Nantucket MA 02554 P 508 228 5455 F 508 228 3718
9 East Street Boston MA 02111 P 617 482 4543 F 617 482 4562
www.botticelliandpohl.com

MARK	DATE	DESCRIPTION

SOUTH & WEST ELEVATIONS

FOR HDC APPROVAL ONLY
SUBMITTED 03/13/2013

PURPLE WAMPUM LLC
41 Jefferson Ave
Nantucket, Ma
02554

Map No.:30
Parcel No.:121, 45&46
Project No.:41
Scale: As Noted
Plotted:Tuesday, March 12, 2013
Drawing No.:

A-2.2

All drawings and designs contained are the sole property of Botticelli & Pohl, P.C.. No publication or use of these documents is permitted without prior approval from Botticelli & Pohl, P.C..