NEW DWELLING - SCONSET HYDRANGEA LLC
LOT 1 - 2 HYDRANGEA LANE
ELEVATION SCALE: 1/8" = 1'-0"

these designs are the property of
brook meerbergen designs and may
not be reproduced electronically
or in any other manner without the express
consent of brook meerbergen.

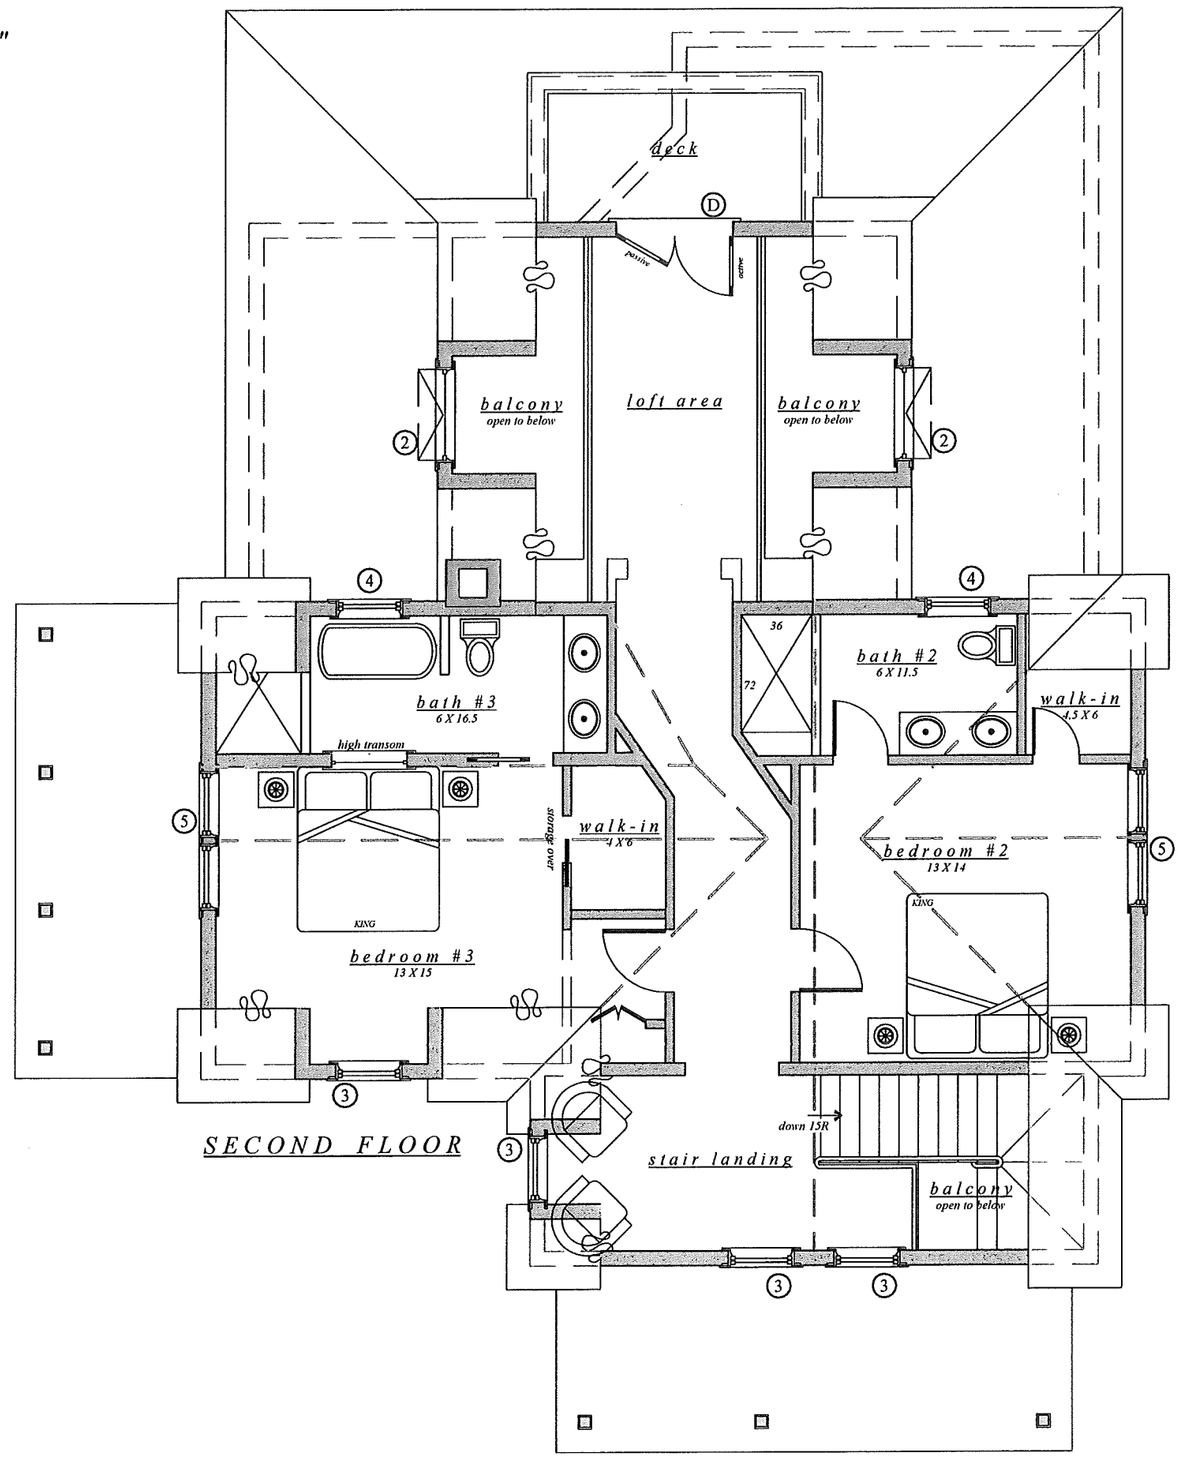

SECOND FLOOR

MEERBERGEN DESIGNS
PO BOX 673
NANTUCKET, MA 02554
508.228.1388