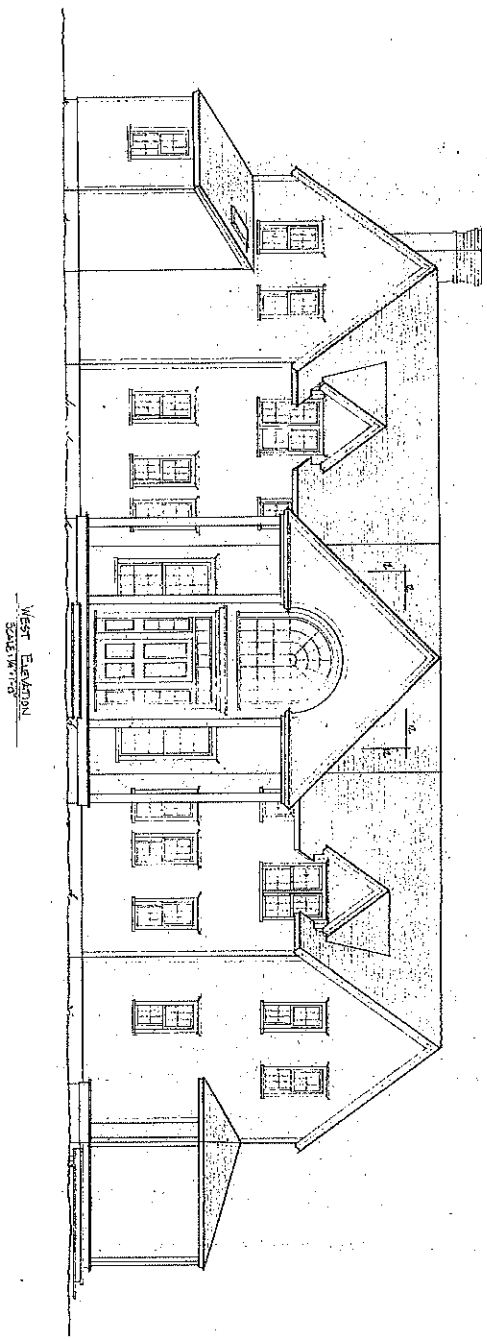

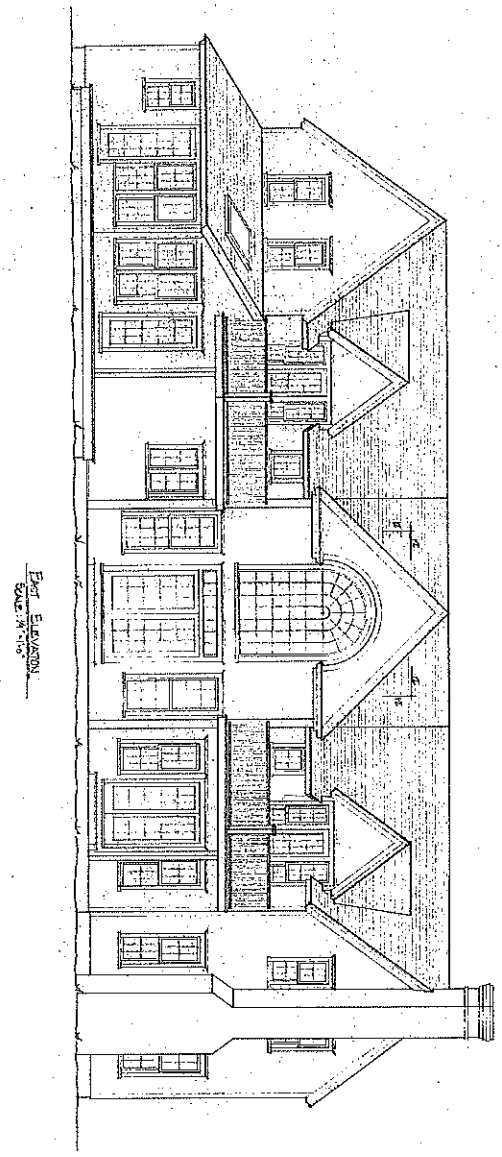

THE RESIDENCE OF KATE & DICK GLIDDEN
MILESTONE COURT - LOTS 9 & 10
NANTUCKET, MA

EAST & WEST ELEVATIONS
SCALE: 1/4"=1'-0"

MILTON REVILAND
257-9621

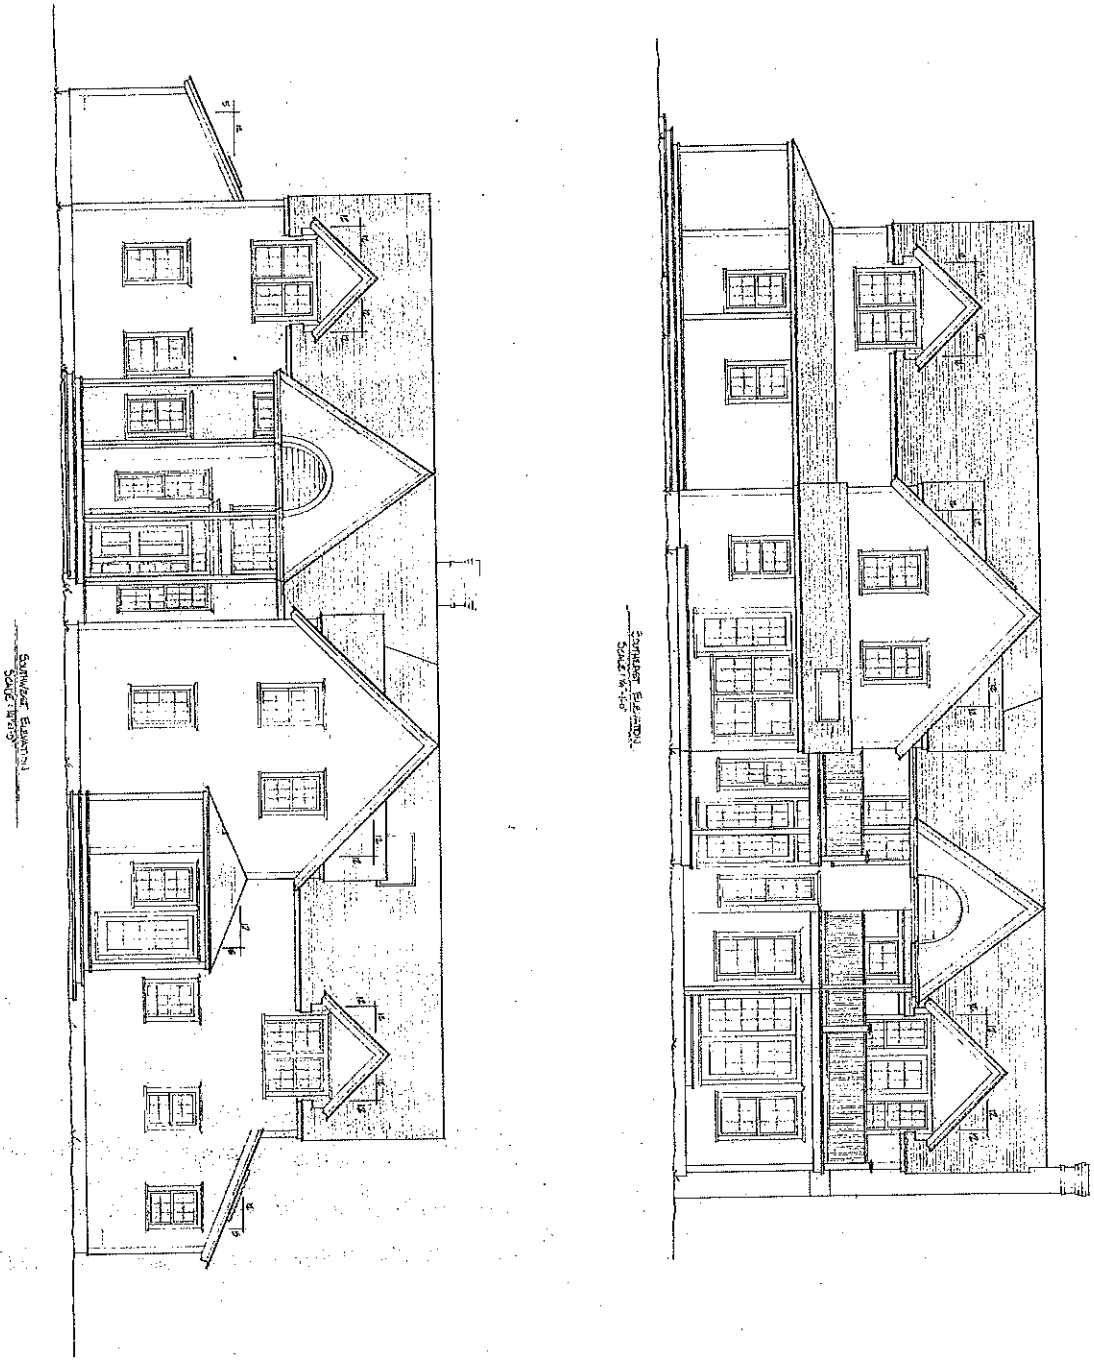

THE RESIDENCE OF: KATE & DICK GLIDDEN
MILESTONE COVE - LOTS 9/10
NANTUCKET, MA

SOUTHEAST & SOUTHWEST ELEVATIONS
SCALE: 1/4"=1'-0"

MILTON ROWLAND
257-9621

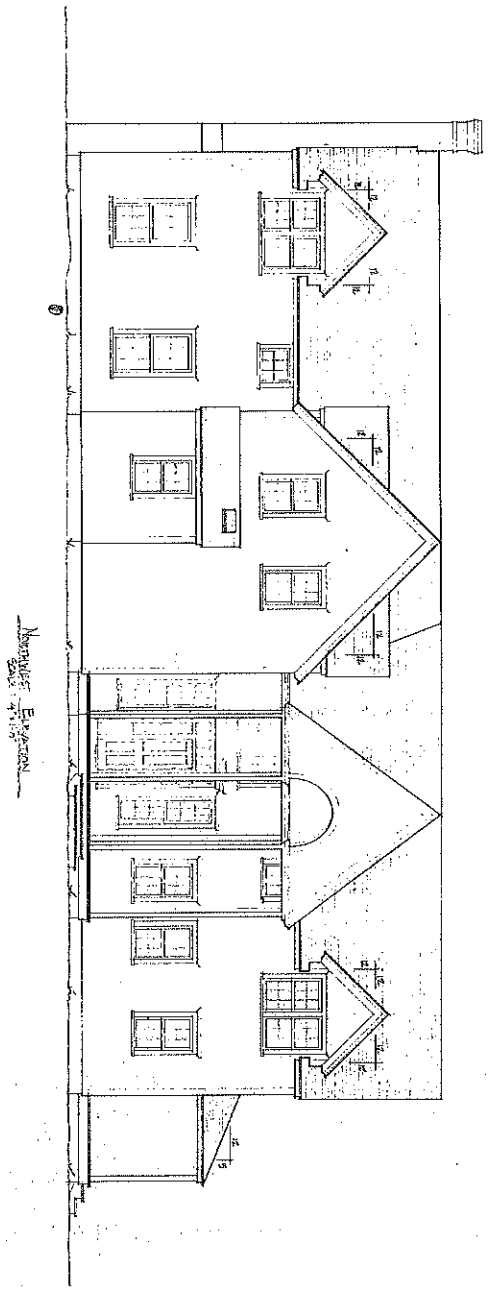

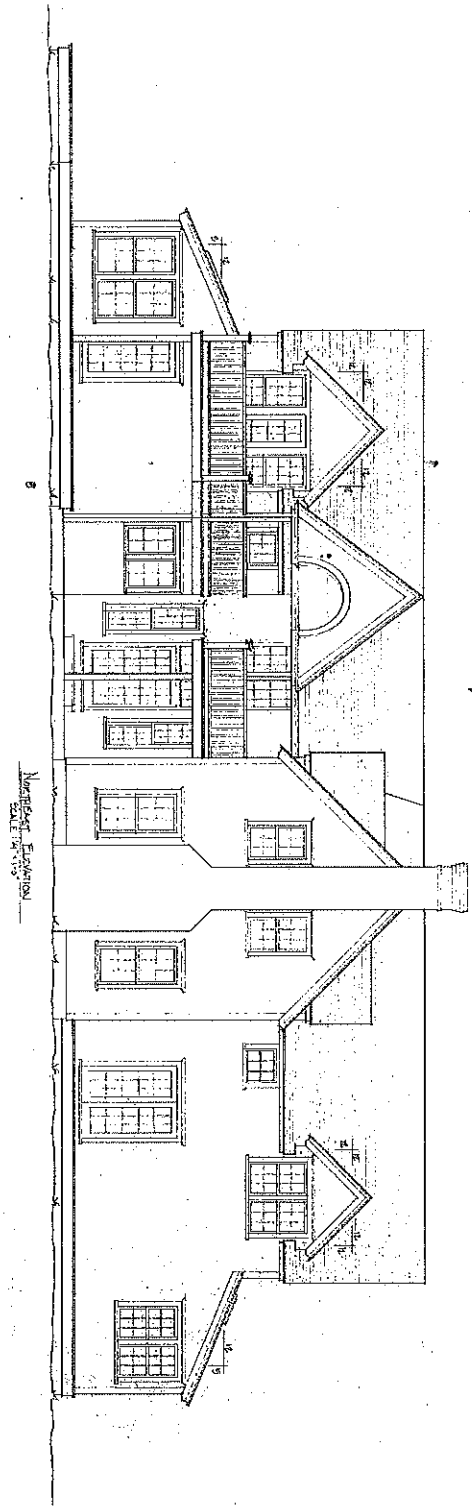

STRUCTURAL DESIGN

6

THE RESIDENCE OF KATE & DICK GLIDDEN
MILESTONE COURT - LOTS 9 & 10
NANTUCKET, MA

NORTHEAST & NORTHWEST ELEVATIONS
SCALE 1/4"=1'-0"

MILTON ROWLAND
257-9621

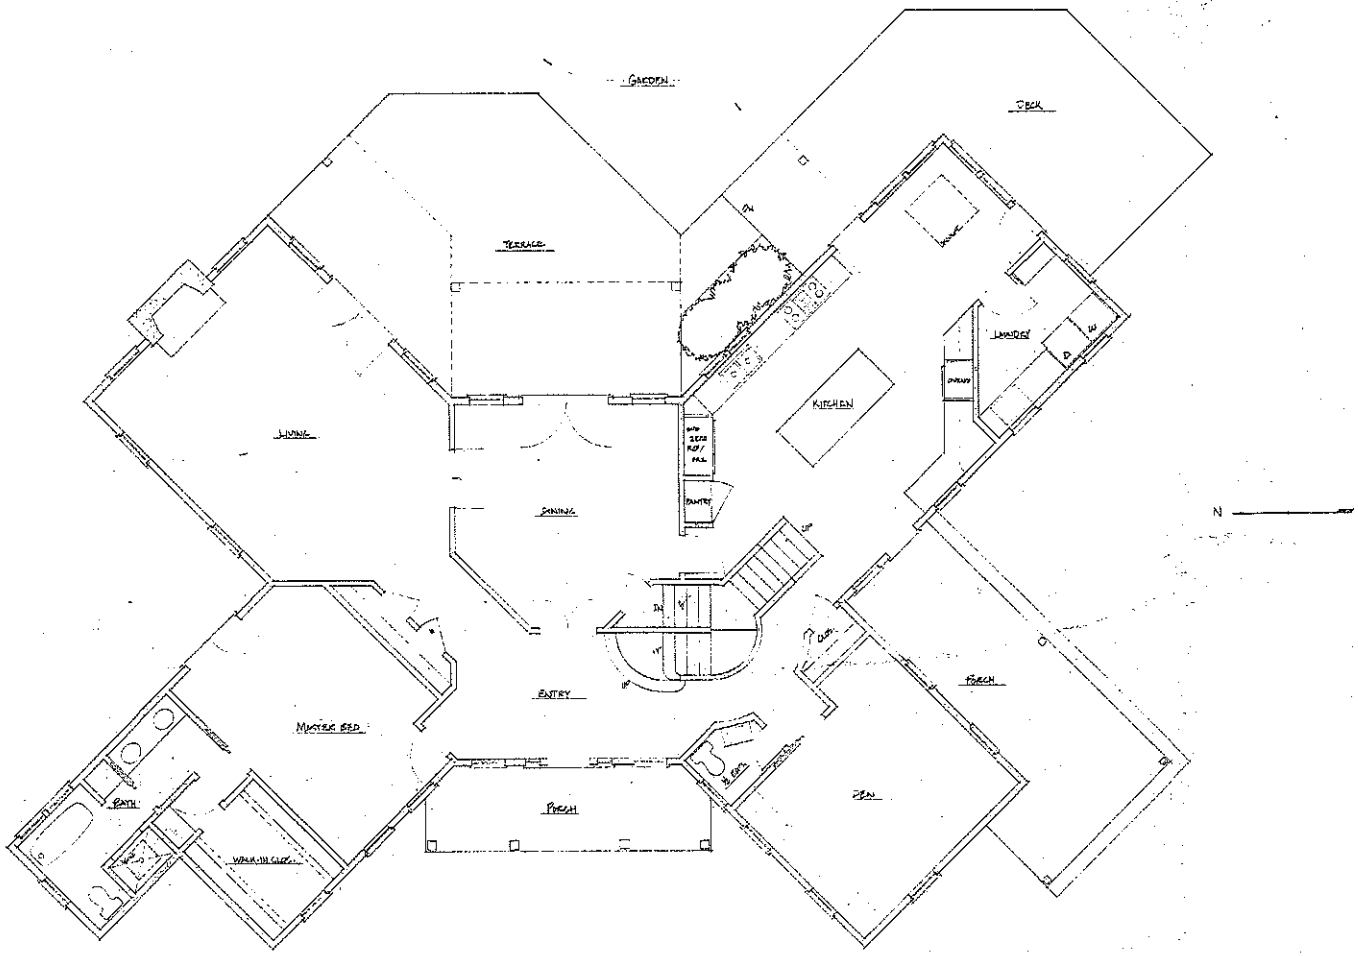

FIRST FLOOR PLAN
SCALE: 1/8"=1'-0"

STRUCTURAL SERVICE

THE RESIDENCE OF KATE & DICK GLIDDEN
MOLESTONE COURT - LOTS 9 & 10
NANTUCKET, MA

FIRST FLOOR PLAN
SCALE: 1/8"=1'-0"

MILTON ROWLAND
257-9621

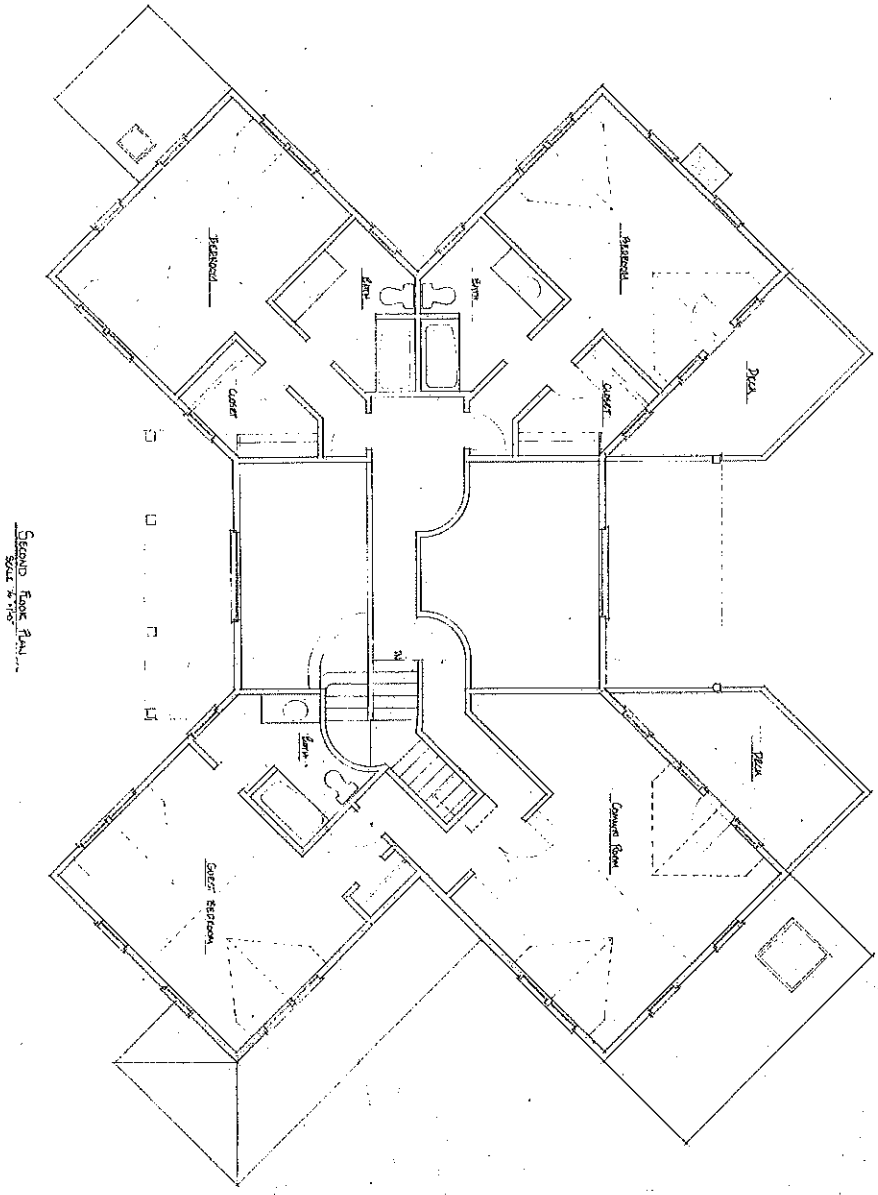

The Residence of Kate & Dick Gudden
Milestone Court - Lots 9 & 10
Nantucket, Ma

Second Floor Plan
Scale: 1/4"=1'-0"

Milton Rowland
257-9621
2882