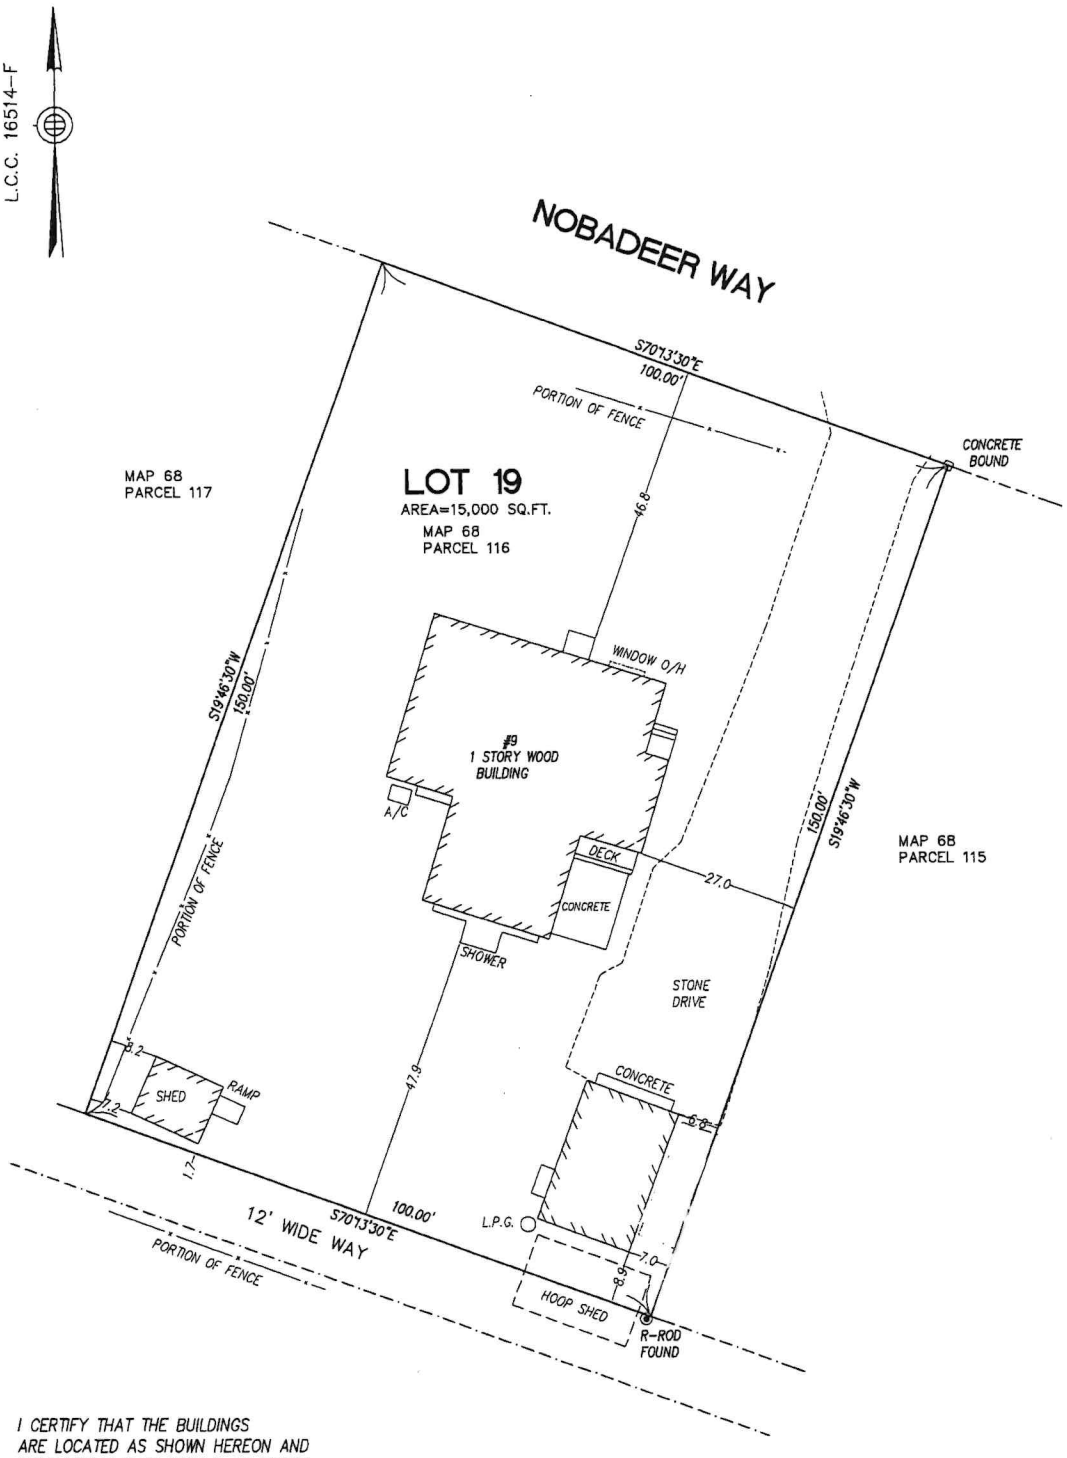


I CERTIFY THAT THE BUILDINGS ARE LOCATED AS SHOWN HEREON AND THAT LOT 19 IS IN ZONE X AS SHOWN ON FIRM 25019C0089G

JOSEPH MARCKLINGER P.L.S.

"MORTGAGE" PLOT PLAN

NANTUCKET, MA.

9 NOBADEER WAY
(NANTUCKET COUNTY)

SCALE 1 IN.= 20 FT JUNE 26, 2014
MAP 68, PARCEL 116 CERT.: 23579
PREPARED FOR: JOHN F. ROCKETT
OWNED BY: SHERYL PONCE RAMOS
LENDER: CAPE COD FIVE

J. MARCKLINGER & ASSOCIATES, INC.
JOSEPH MARCKLINGER P.L.S.
PROFESSIONAL LAND SURVEYOR
P.O.BOX 896
NANTUCKET, MA. 02554
(310) 945-7054