
14189 E

SUBDIVISION PLAN OF LAND IN NANTUCKET

Schofield Brothers Inc.
John J. Shugrue, Surveyor

October 10, 1973

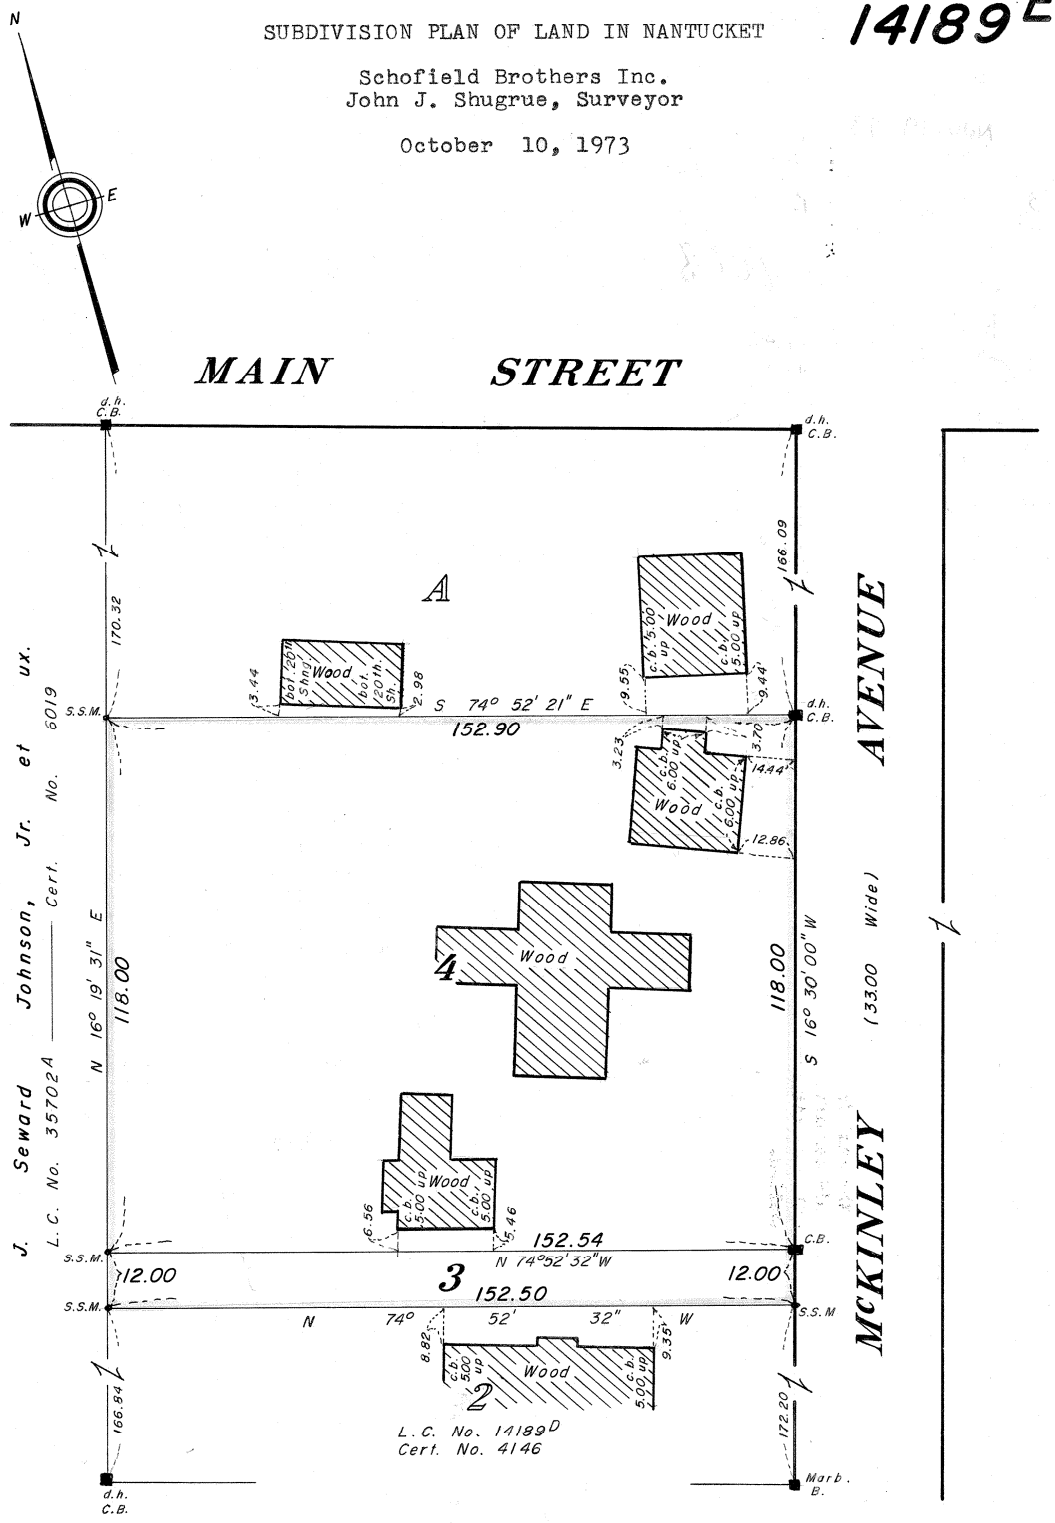

Subdivision of Lot B1
Shown on Plan 14189C
Filed with Cert. of Title No. 3035
Registry District of Nantucket County

Separate certificates of title may be issued for land shown hereon as Lots 3 and 4
By the Court.

NOV. 9, 1973 — Jeanne M. Maloney, Deputy Recorder.

F.F.

Copy of part of plan filed in
LAND REGISTRATION OFFICE
NOV. 9, 1973
Scale of this plan 30 feet to an inch
R.L. Woodbury, Engineer for Court

This plan filed with Certificate No. 7008

Form LCE-S-3. 8-73

Nantucket Registry District

NOV 19 '73

RECEIVED FOR REGISTRATION

3 O'CLOCK — m P. M.

This plan filed with Certificate No. 7008

Attest: Assistant Recorder