
9070 D
KEY SHEET
Sheet 1 OF 5

SUBDIVISION PLAN OF LAND IN NANTUCKET

Nantucket Surveyors Inc., Surveyors

March 17, 1988

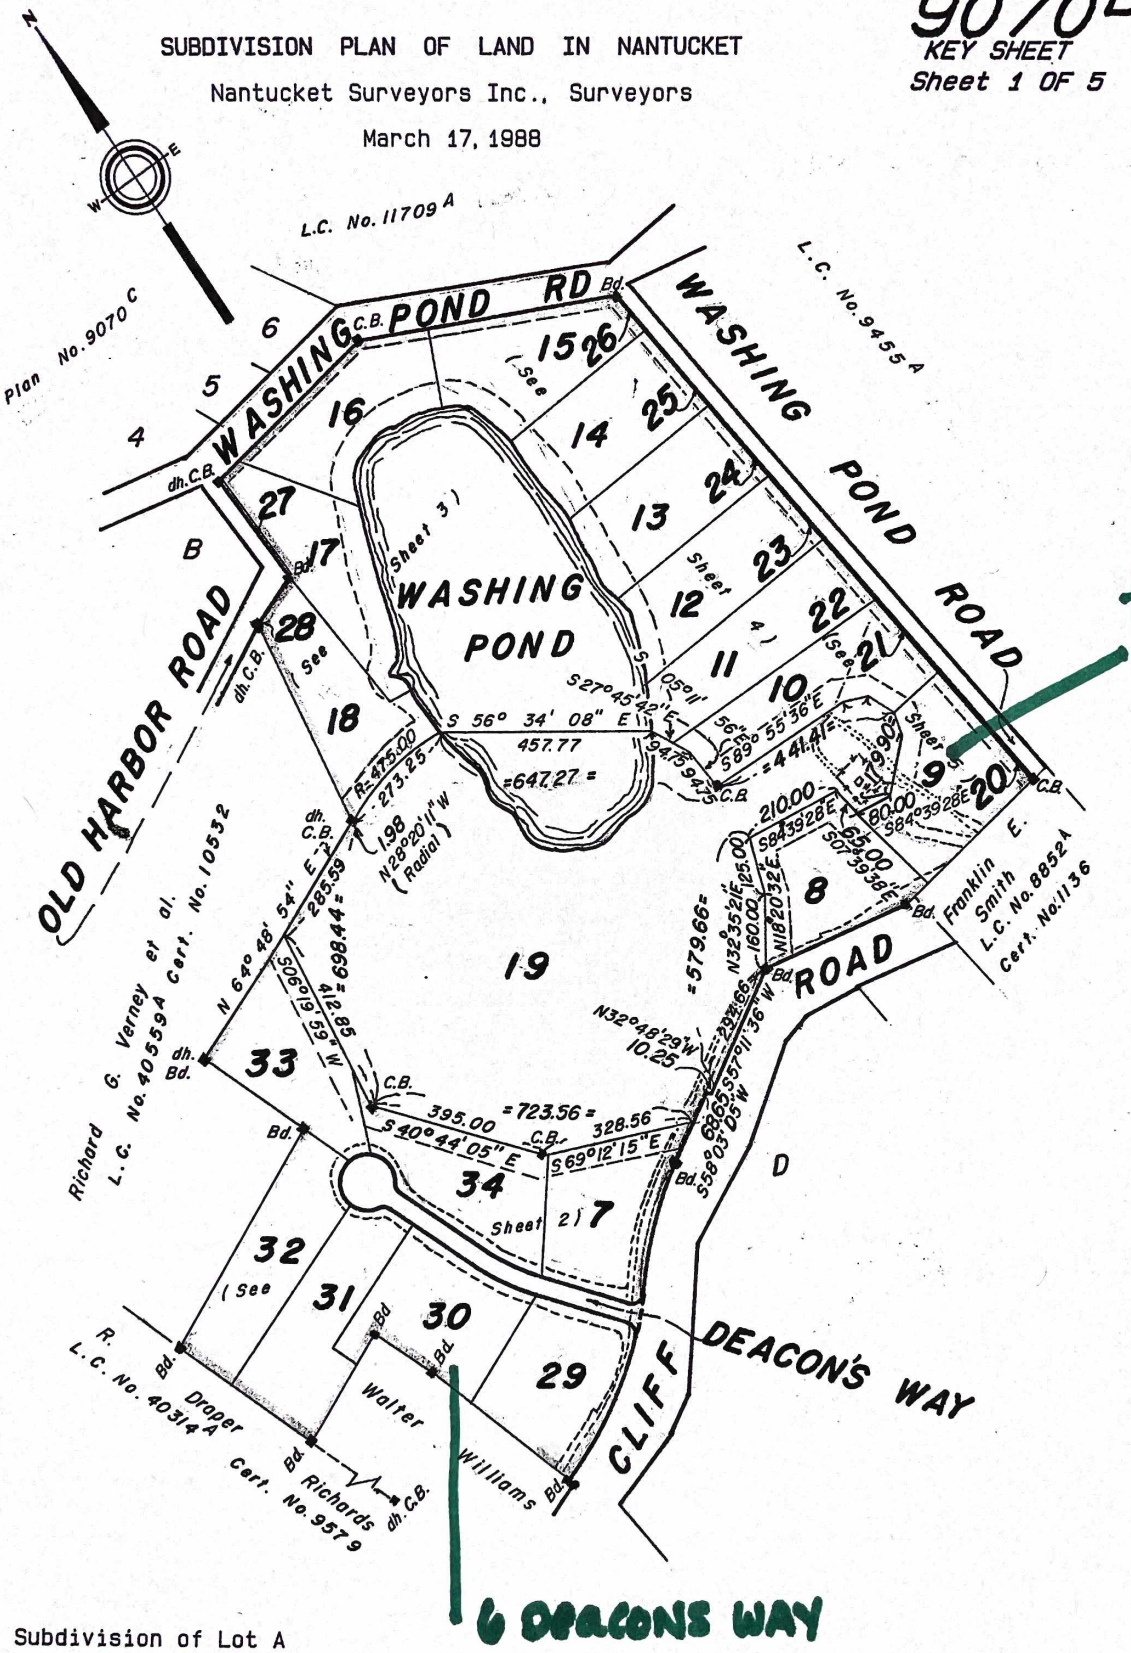

tennis court

6 DEACONS WAY

THIS PLAN FILED WITH CERTIFICATE NO. 13,401

Subdivision of Lot A
Shown on Plan 9070-A
Filed with Cert. of Title No. 1162
Registry District of Nantucket County

Separate certificates of title may be issued for land shown hereon and on shs. 1 through 5 as Lots 2 through 34 By the Court.

OCT. 13, 1988

Recorder.

J.J.D.-104

Abutters are shown as on original decree plan.

Copy of part of plan filed in
LAND REGISTRATION OFFICE
OCT. 13, 1988
Scale of this plan 300 feet to an inch
Louis A. Moore, Engineer for Court